8 granite step stairway (36" x 8" each)

4' x 10' CONC. BLOCK RETAINING WALL

20' x 4' curved concrete block retaining wall extension
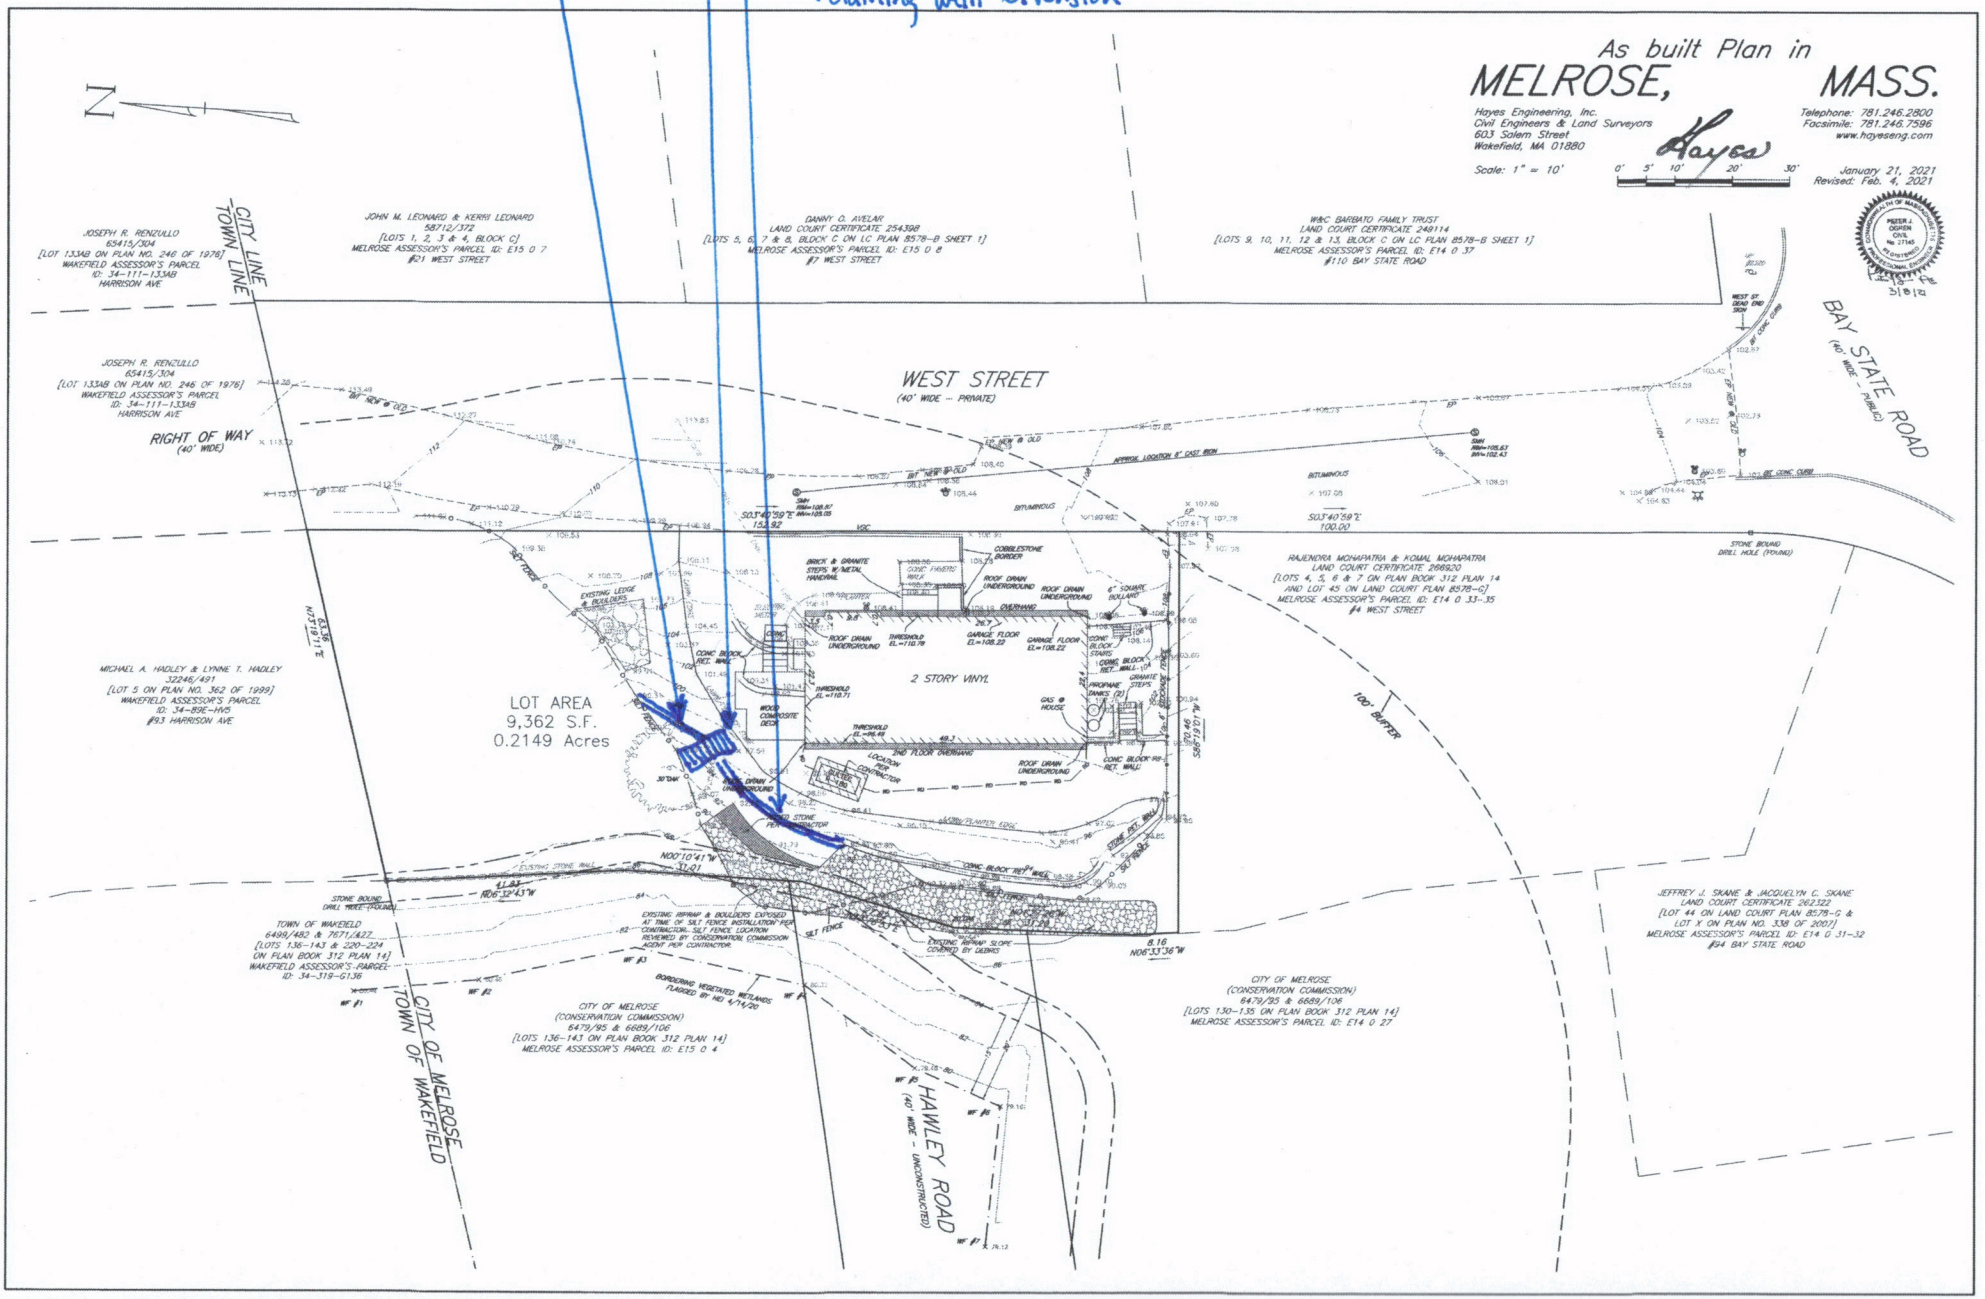
All work to be within silt wall demarcation