Narrative –
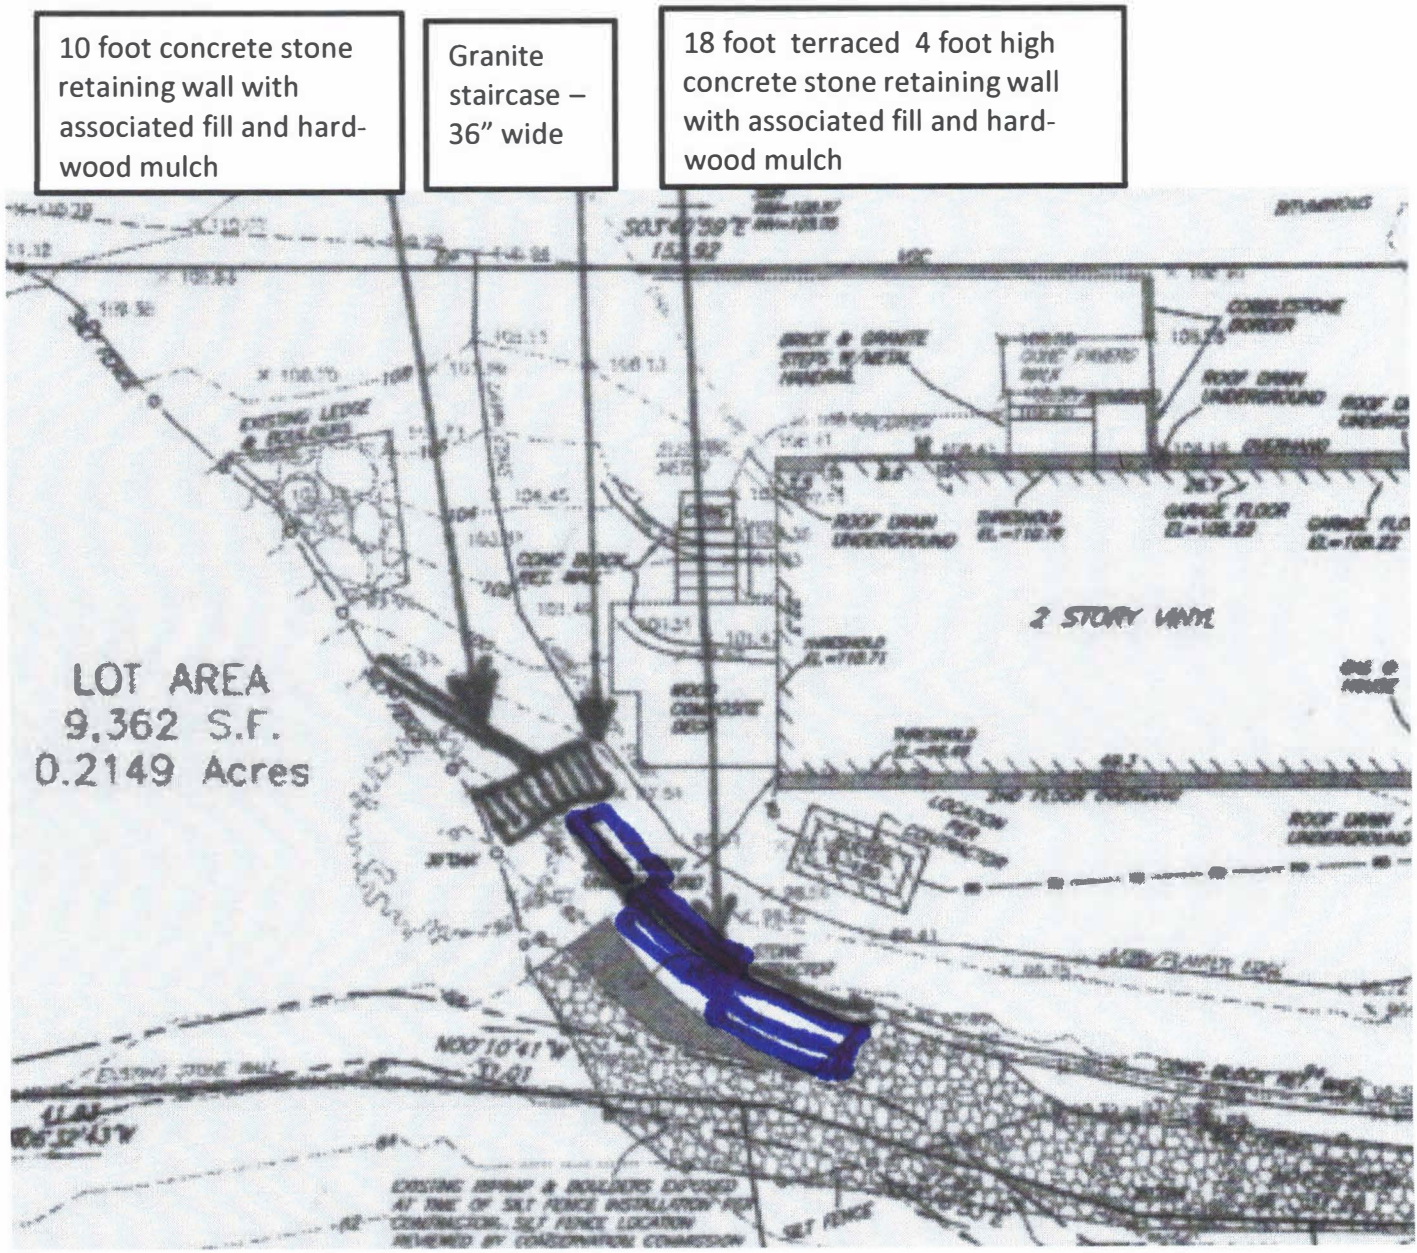
The project with include installing a granite stone staircase that is 36 inches wide and will be approximately 10 feet in height from top to bottom. The project will also include the addition of two 4 foot high retaining walls, supporting the staircase, one terraced over 18 foot and the other 10 foot in length with associated fill and hardwood mulch to extend to the current landscaping.