SILTSOXX
SCALE: NONE

SCALE: 1" = 10'
0 5 10 20 FEET

SECTION A-A

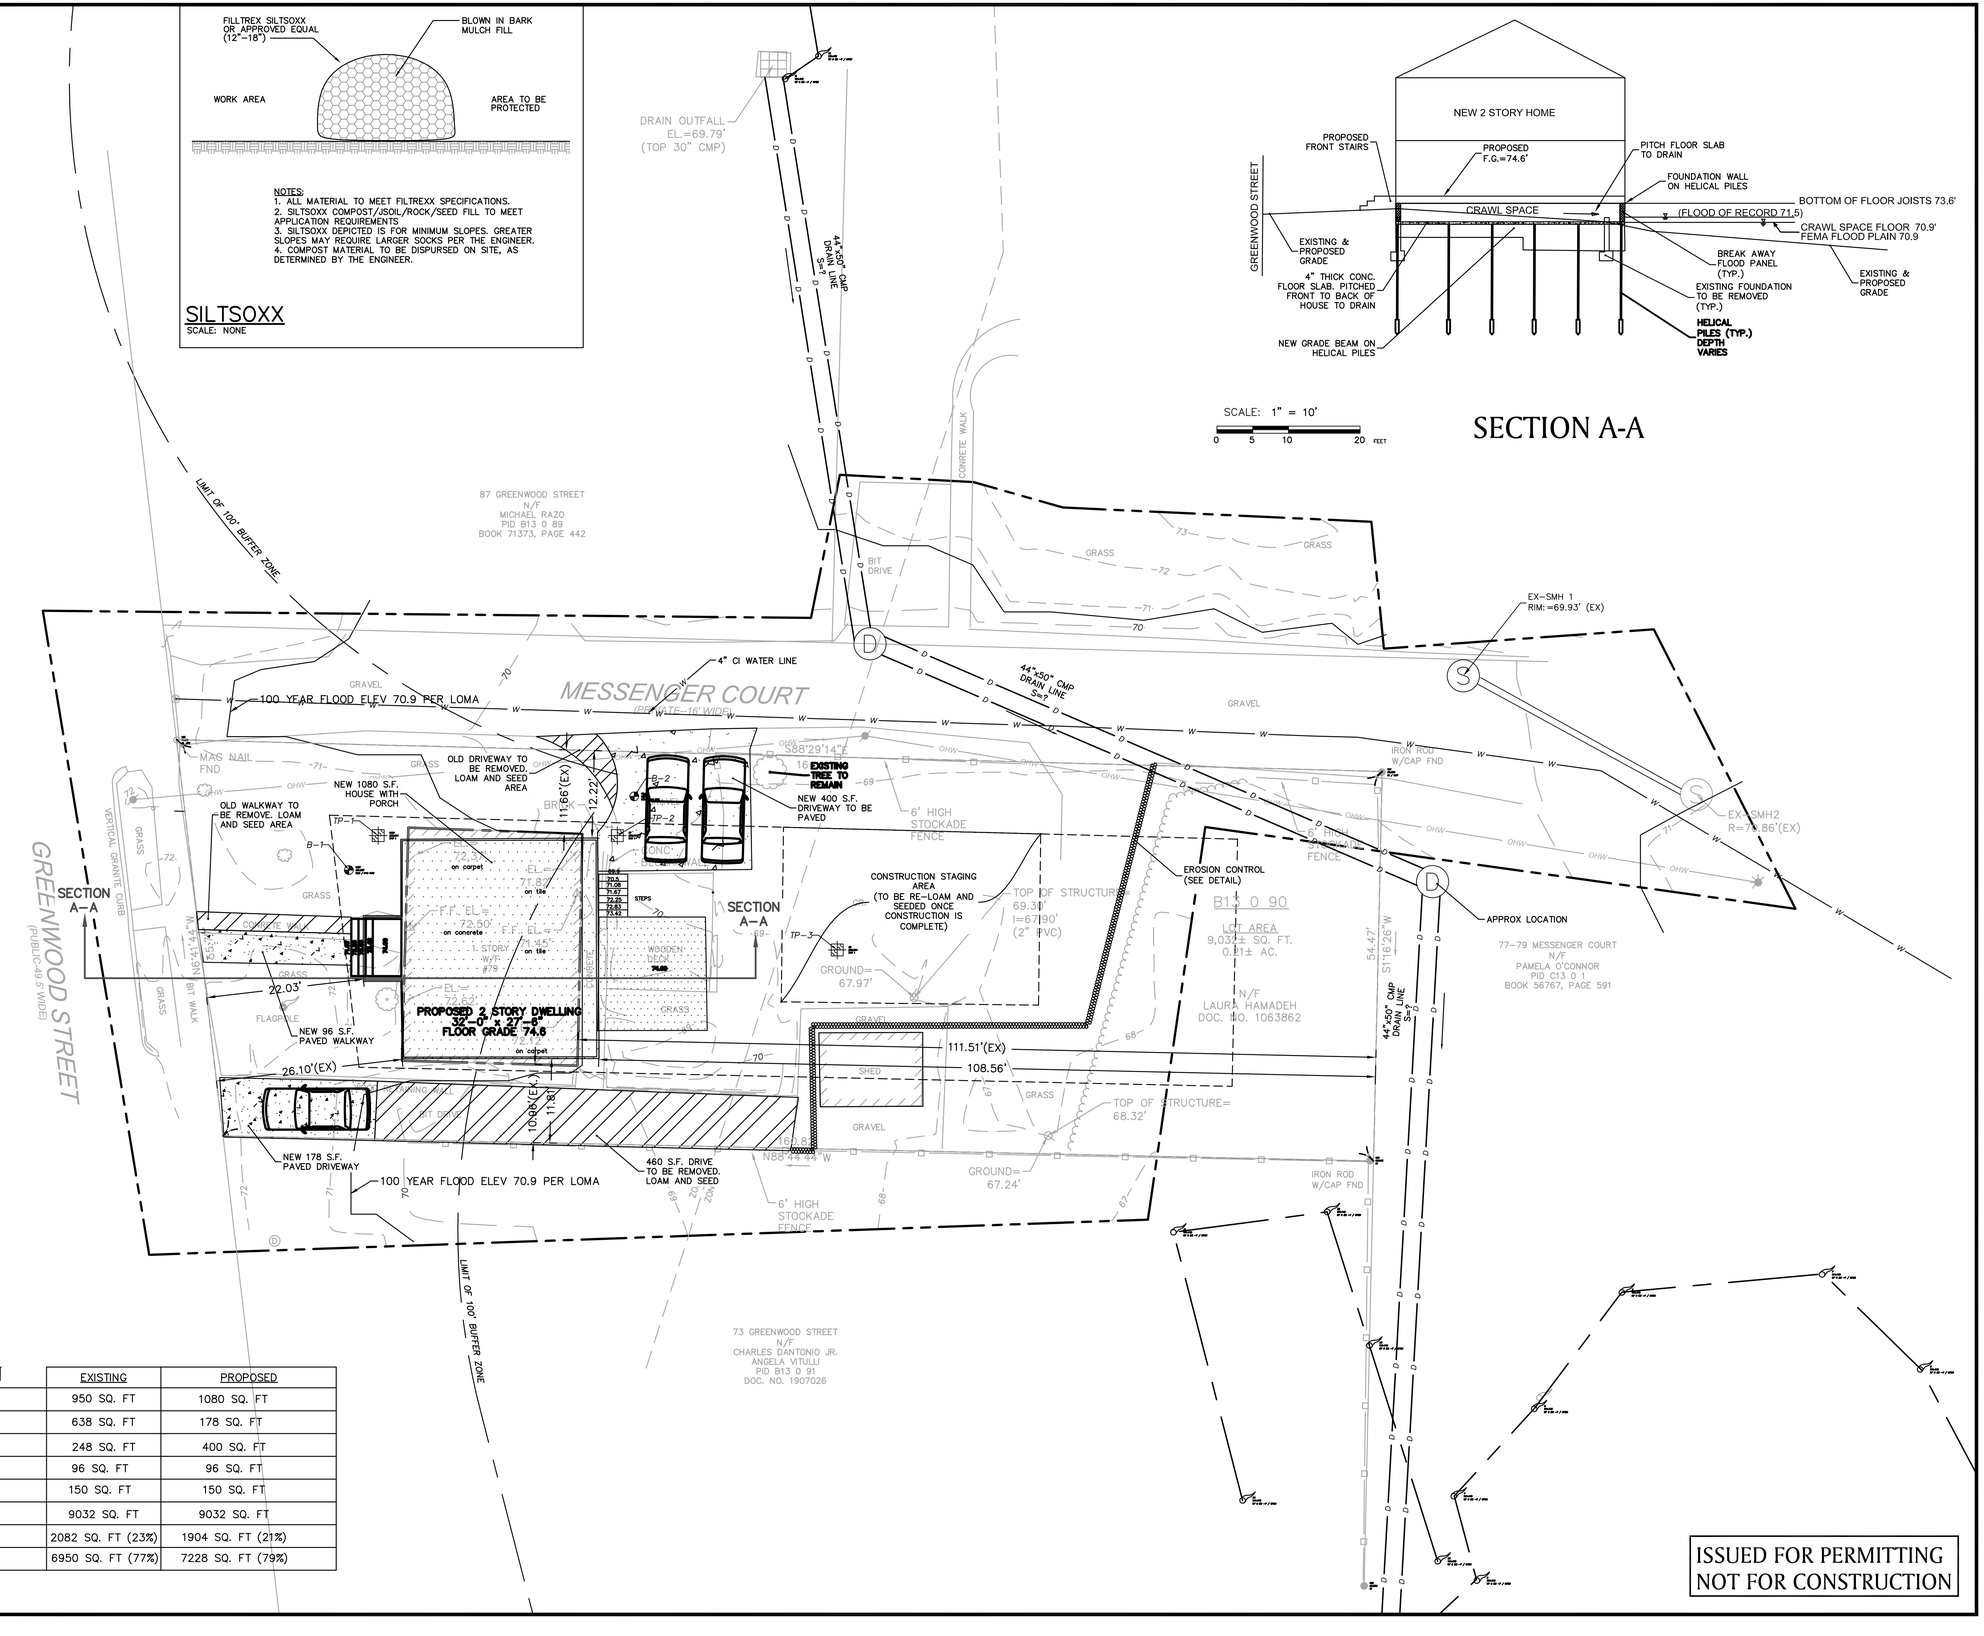

IMPERVIOUS COMPARISON

	EXISTING	PROPOSED
HOUSE & REAR WALKWAY	950 SQ. FT	1080 SQ. FT
DRIVEWAY-1	638 SQ. FT	178 SQ. FT
DRIVEWAY-2 (2 CAR)	248 SQ. FT	400 SQ. FT
FRONT WALKWAY	96 SQ. FT	96 SQ. FT
SHED	150 SQ. FT	150 SQ. FT
LOT SIZE	9032 SQ. FT	9032 SQ. FT
TOTAL IMPERVIOUS	2082 SQ. FT (23%)	1904 SQ. FT (21%)
TOTAL PERVIOUS	6950 SQ. FT (77%)	7228 SQ. FT (79%)

ISSUED FOR PERMITTING
NOT FOR CONSTRUCTION

COMMONWEALTH OF MASSACHUSETTS
DAVID J. CRISPIN
CIVIL
No. 33712
REGISTERED PROFESSIONAL ENGINEER
5-19-23

DAVID J. CRISPIN
PROFESSIONAL ENGINEER

CERTIFIED PLOT PLAN

FOR

79 GREENWOOD STREET

IN

MELROSE
MASSACHUSETTS
(MIDDLESEX COUNTY)

MAY 19, 2023

REVISIONS:

NO.	DATE	DESC.

PREPARED FOR:
MS. LAURA A. HAMADEH
79 GREENWOOD STREET
MELROSE, MA 02176

BSC GROUP
803 Summer Street
Boston, Massachusetts
02127
617 896 4300

© 2023 BSC Group, Inc.

SCALE: 1" = 10'
0 5 10 20 FEET

FILE:PROJECTS/23458.00/C/D/2345800-SP
DWG.:CERT. PLOT PLAN
JOB. NO: 2-3458.00
SHEET 1 OF 1